GENERAL NOTES:

1. ELEVATIONS BASED ON BATHYMETRIC SURVEY CONDUCTED BY GROMA TECHNICAL SERVICES (4/11/2025)
2. MARINA CHANNEL DESIGN ELEVATION TO BE 71.0m
3. WATER LEVEL MEASURED AT 74.996m AS OF APRIL 11, 2026. WATER LEVEL SUBJECT TO CHANGE THROUGHOUT BOATING SEASON

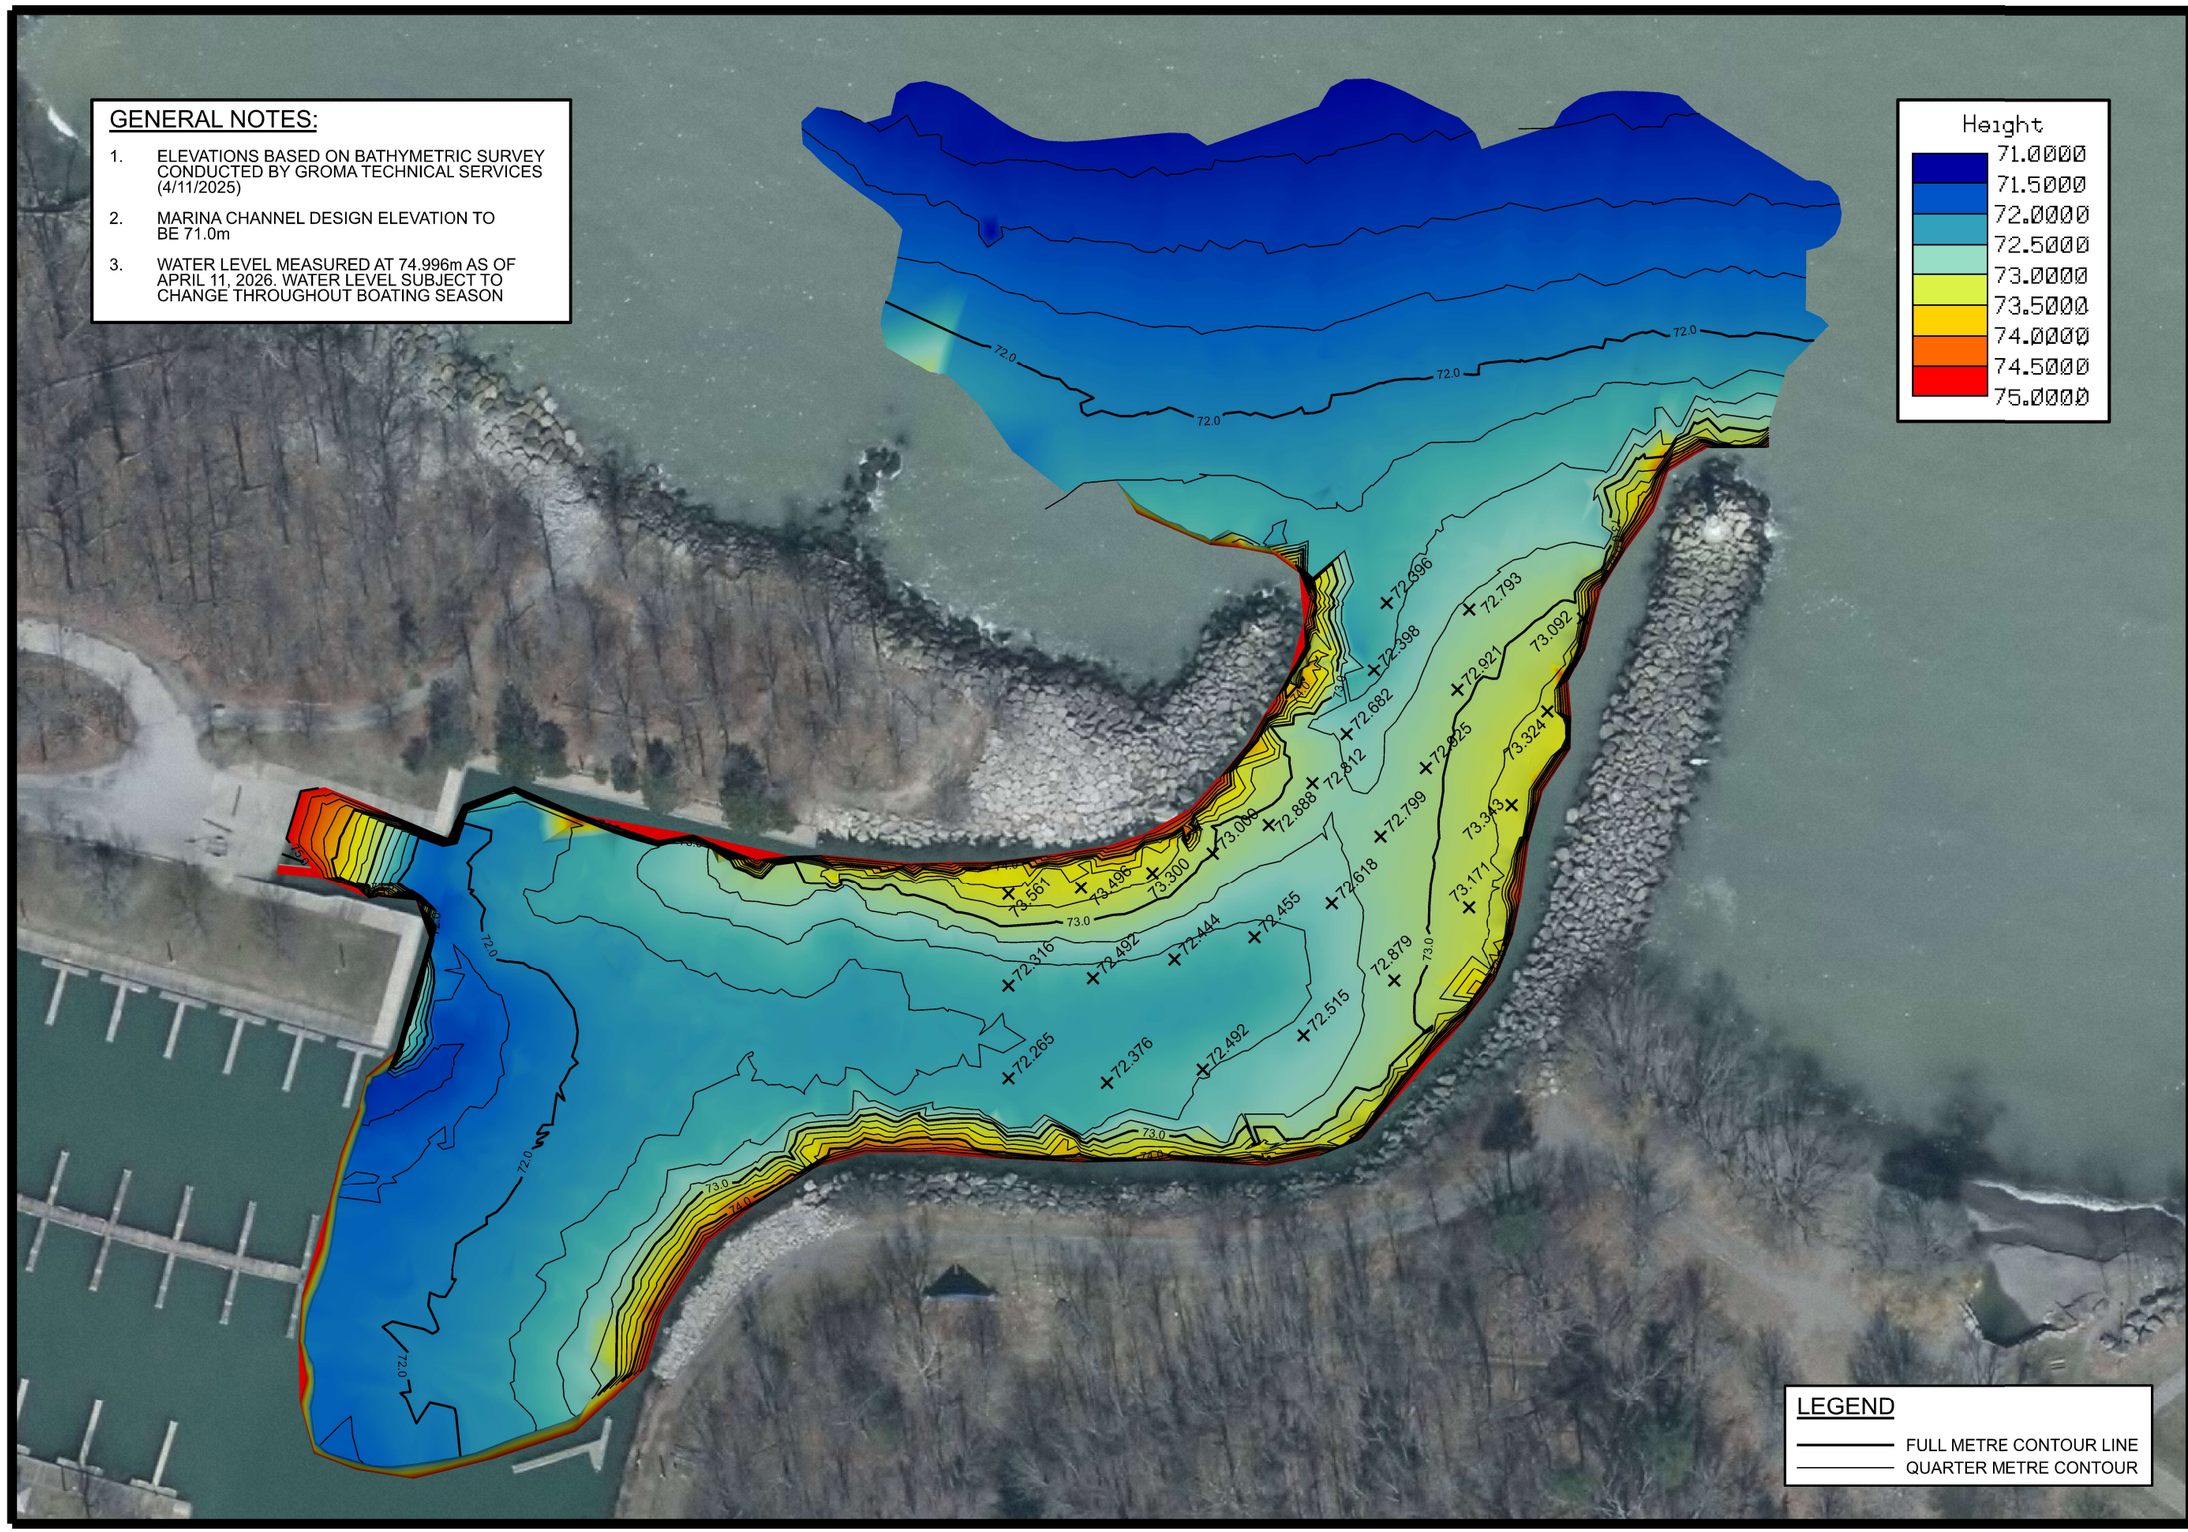

rev no.	description	date

Hamilton Conservation Authority

A Healthy Watershed for Everyone

838 Mineral Springs Rd.
Ancaster, ON L9G 4X1
Tel: 905.525.2181
Web: www.conservationhamilton.ca

BATHYMETRIC SURVEY DEPTH MAP APRIL 2026

FIFTY POINT C.A

project number	
scale	1 : 700
date	2025/04/16
drawn	K.KUHN
checked	M.HALL
approved	M.HALL
drawing number	**G01**